FIXTURE SCHEDULE

HC- INDICATES HANDICAP FIXTURE MTG. HGT.

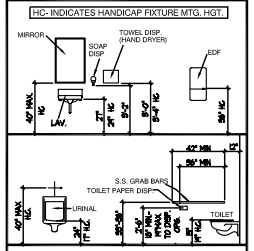

NOTE:
CONTRACTOR SHALL MOUNT FIXTURES DESIGNATED ON THE PLANS AS HANICAPPED TO COMPLY W/ THE FOLLOWING SECTIONS OF THE A.D.A.: EDF- 4.15; HAND DRYER, TOWEL DISP. & SOAP DISP.- 4.27.3; LAVS & MIRRORS- 4.19; URINALS- 4.18; WATER CLOSETS & TOILET PAPER DISP.- 4.16; GRAB BARS- 4.16.4, 4.17.6, & 4.26

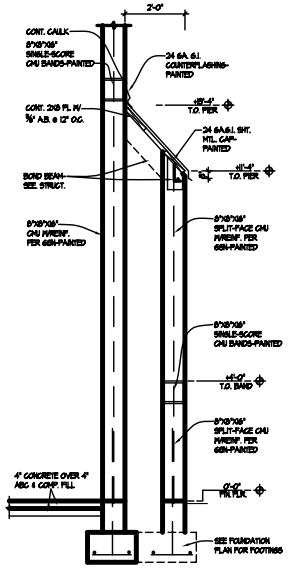

PIER DETAIL 1/2"

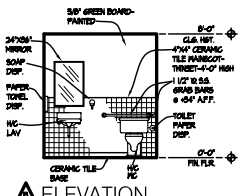

ELEVATION 1/4"

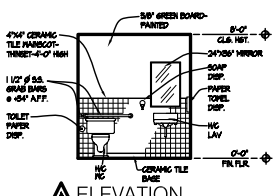

ELEVATION 1/4"

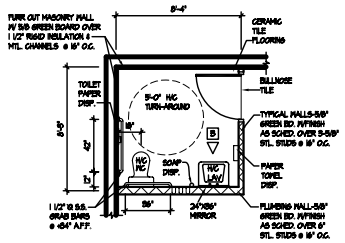

ENLARGED RESTROOM PLAN 1/4"=1'-0"

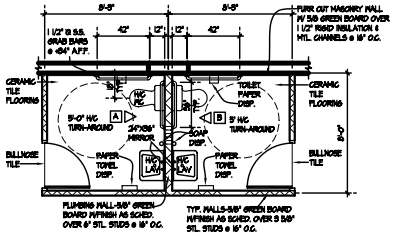

ENLARGED RESTROOM PLAN 1/4"=1'-0"

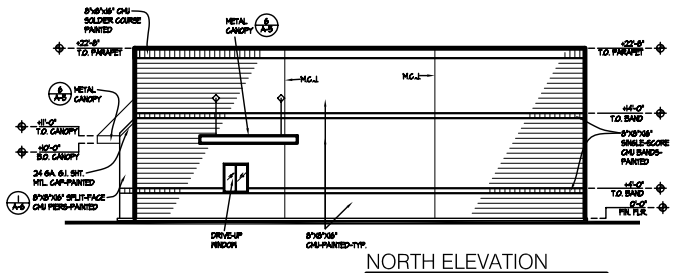

NORTH ELEVATION 1/8"

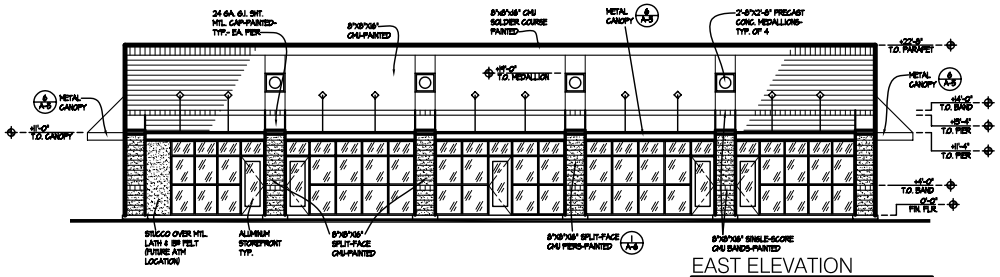

EAST ELEVATION 1/8"

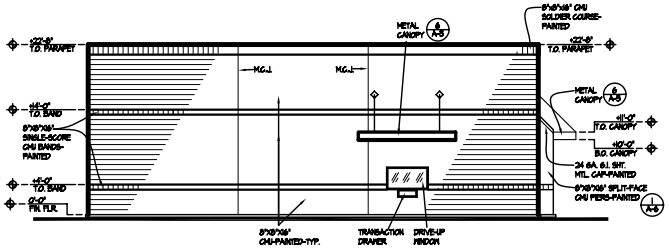

SOUTH ELEVATION 1/8"

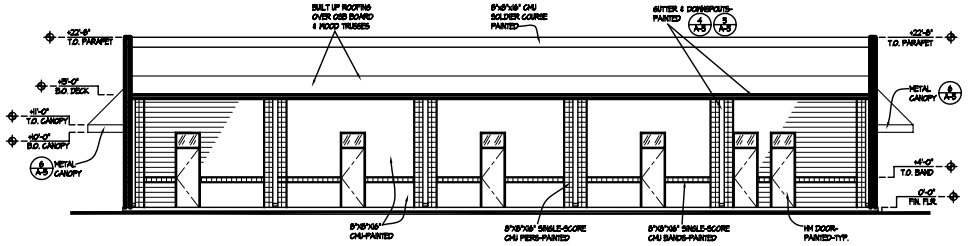

WEST ELEVATION 1/8"

A NEW BUILDING FOR
ARIZONA CITY BUSINESS CENTER
13540 S. SUNLAND GIN ROAD ARIZONA CITY, ARIZONA 85223

1356 E. McKELLIPS RD., SUITE 101
MESA, ARIZONA 85203-4 (480) 964-8452
ASSOCIATED ARCHITECTS Inc.
Architecture · Construction Management · Finance

DRAWN:	BAM
CHECKED:	PLJ
DATE:	03/04
REVISED:	4-01-05
REVISED:	01/06/06

SHEET NO. 6
A-6
OF 17

COPYRIGHT © - THESE DRAWINGS ARE THE PROPERTY OF ASSOCIATED ARCHITECTS, INC. AND MAY NOT BE REPRODUCED IN ANY FORM WITHOUT THE EXPRESS WRITTEN PERMISSION OF THE ARCHITECT.
CONTRACTOR SHALL VERIFY ALL DIMENSIONS AT BUILDING BEFORE PROCEEDING WITH THIS WORK.